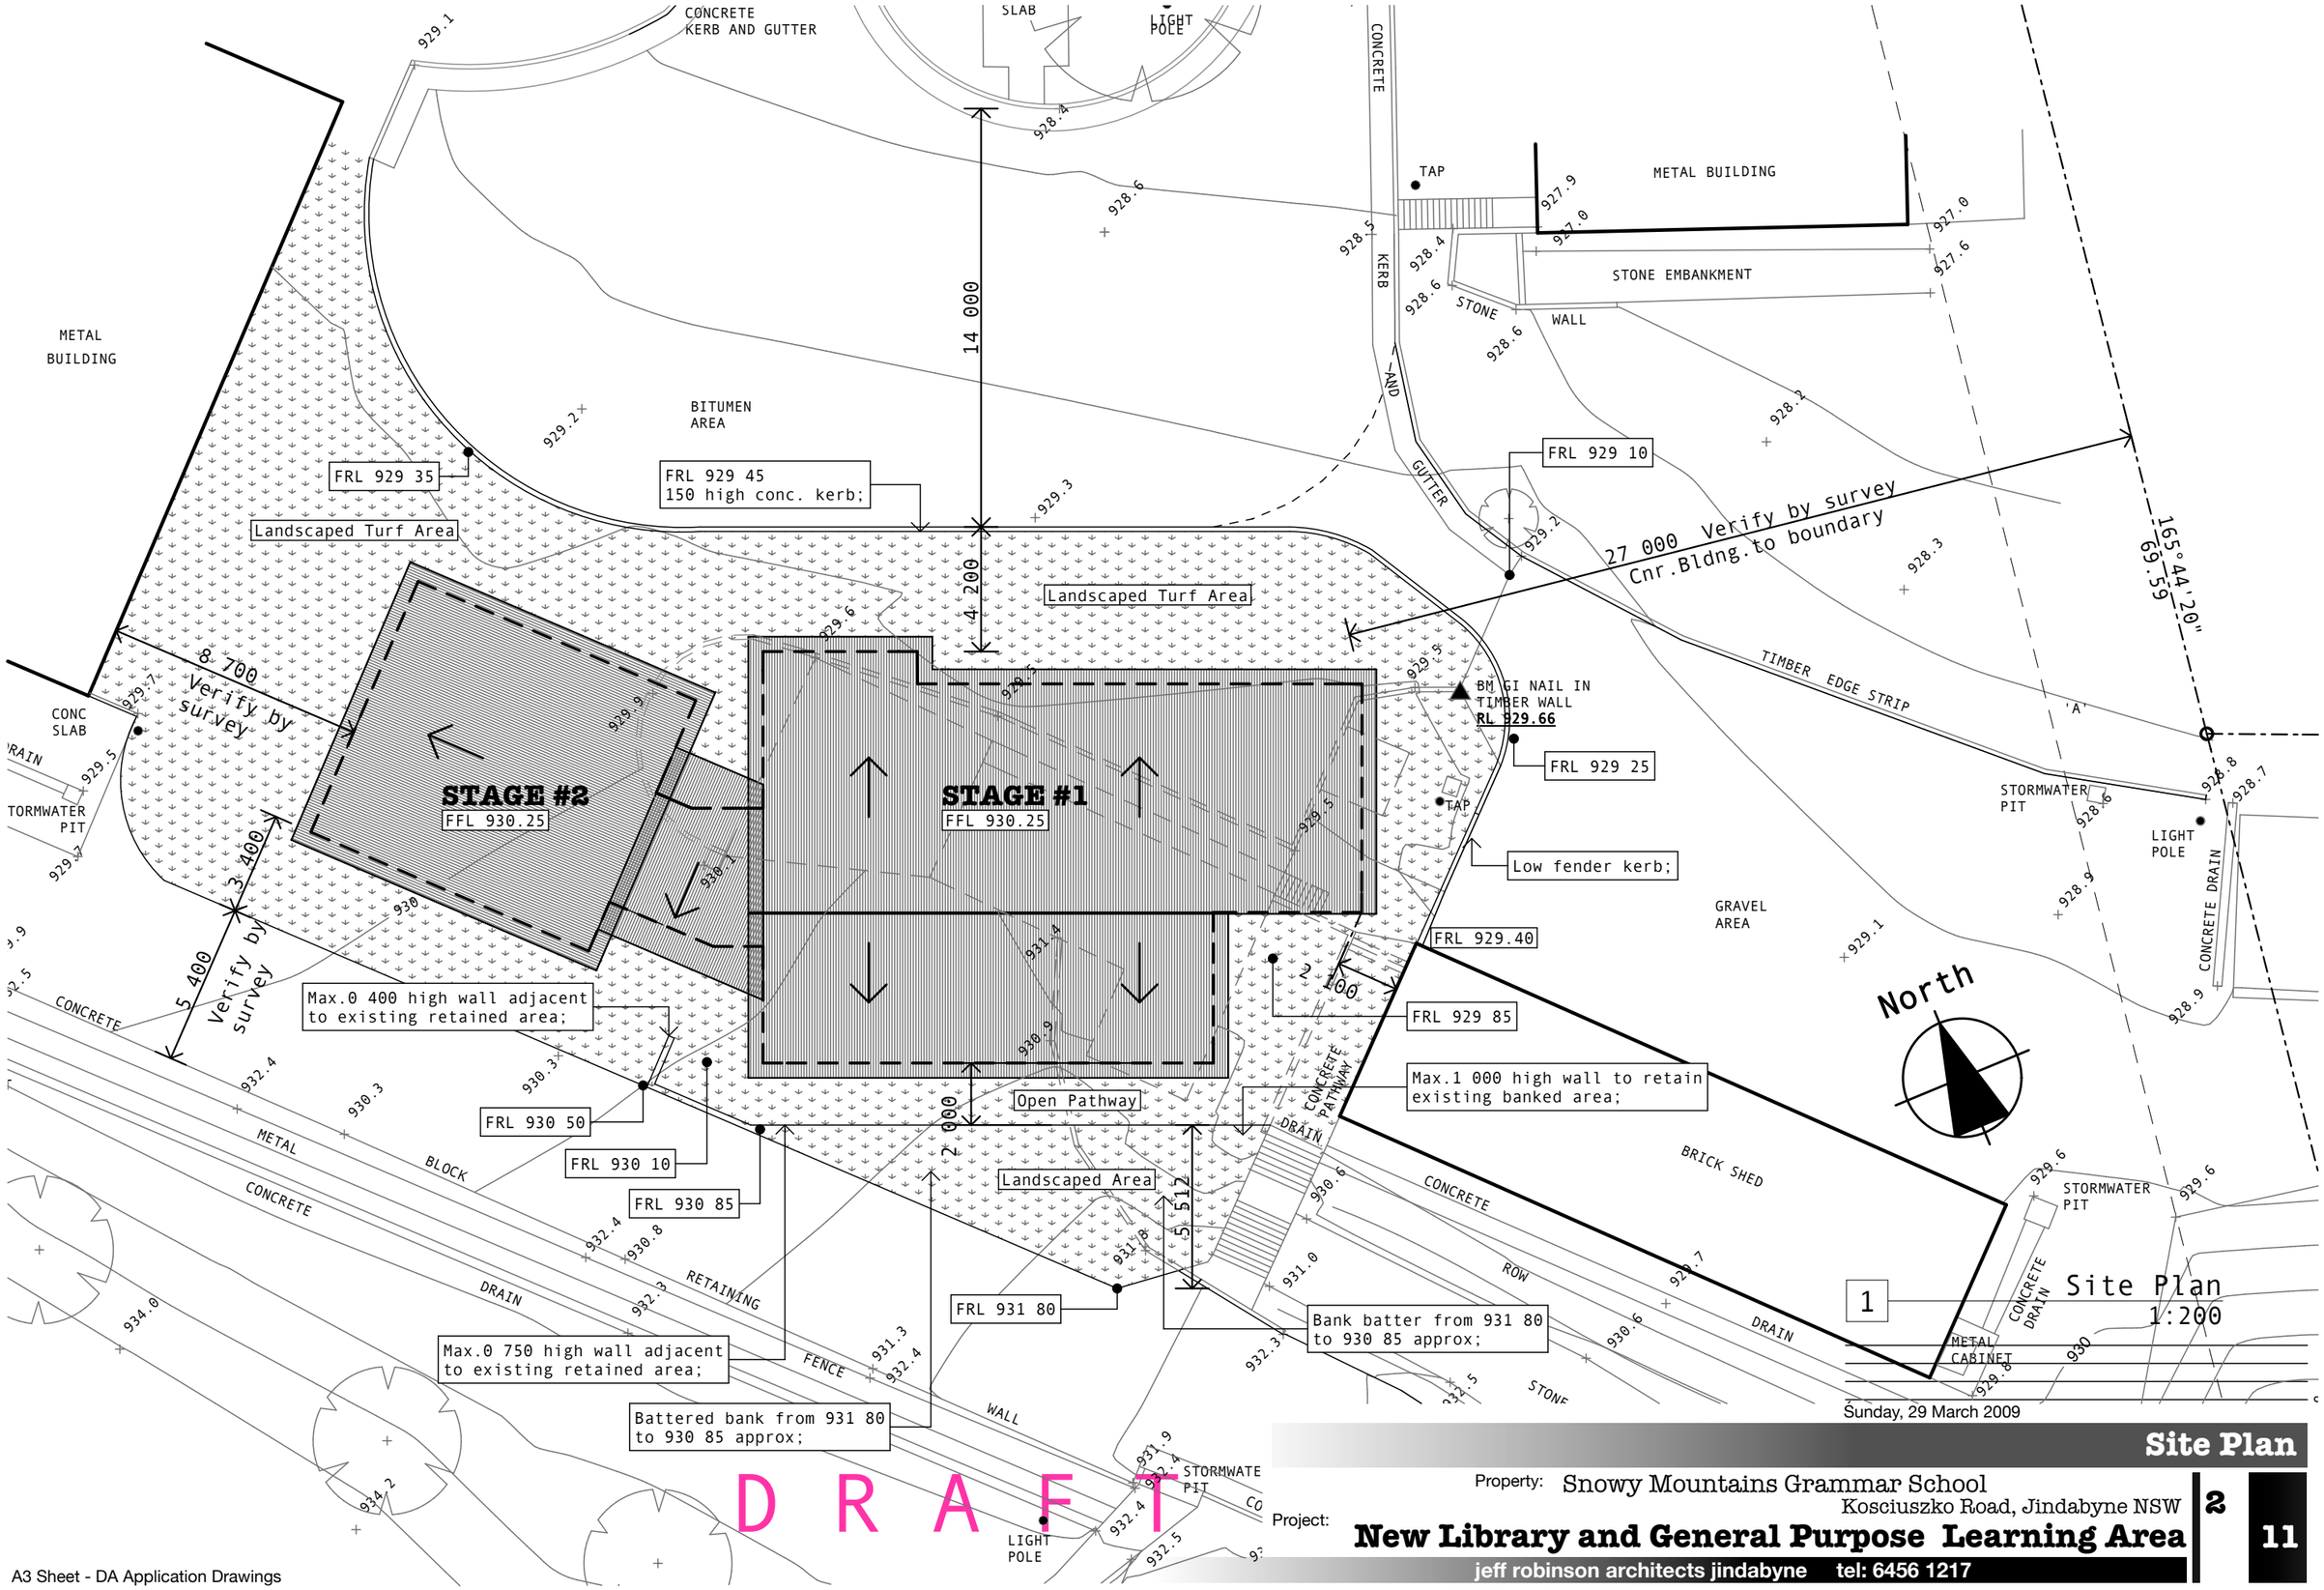

D R A F T

A3 Sheet - DA Application Drawings

Site Plan

Property: Snowy Mountains Grammar School
Kosciuszko Road, Jindabyne NSW

Project: **New Library and General Purpose Learning Area**

jeff robinson architects jindabyne tel: 6456 1217

2

11